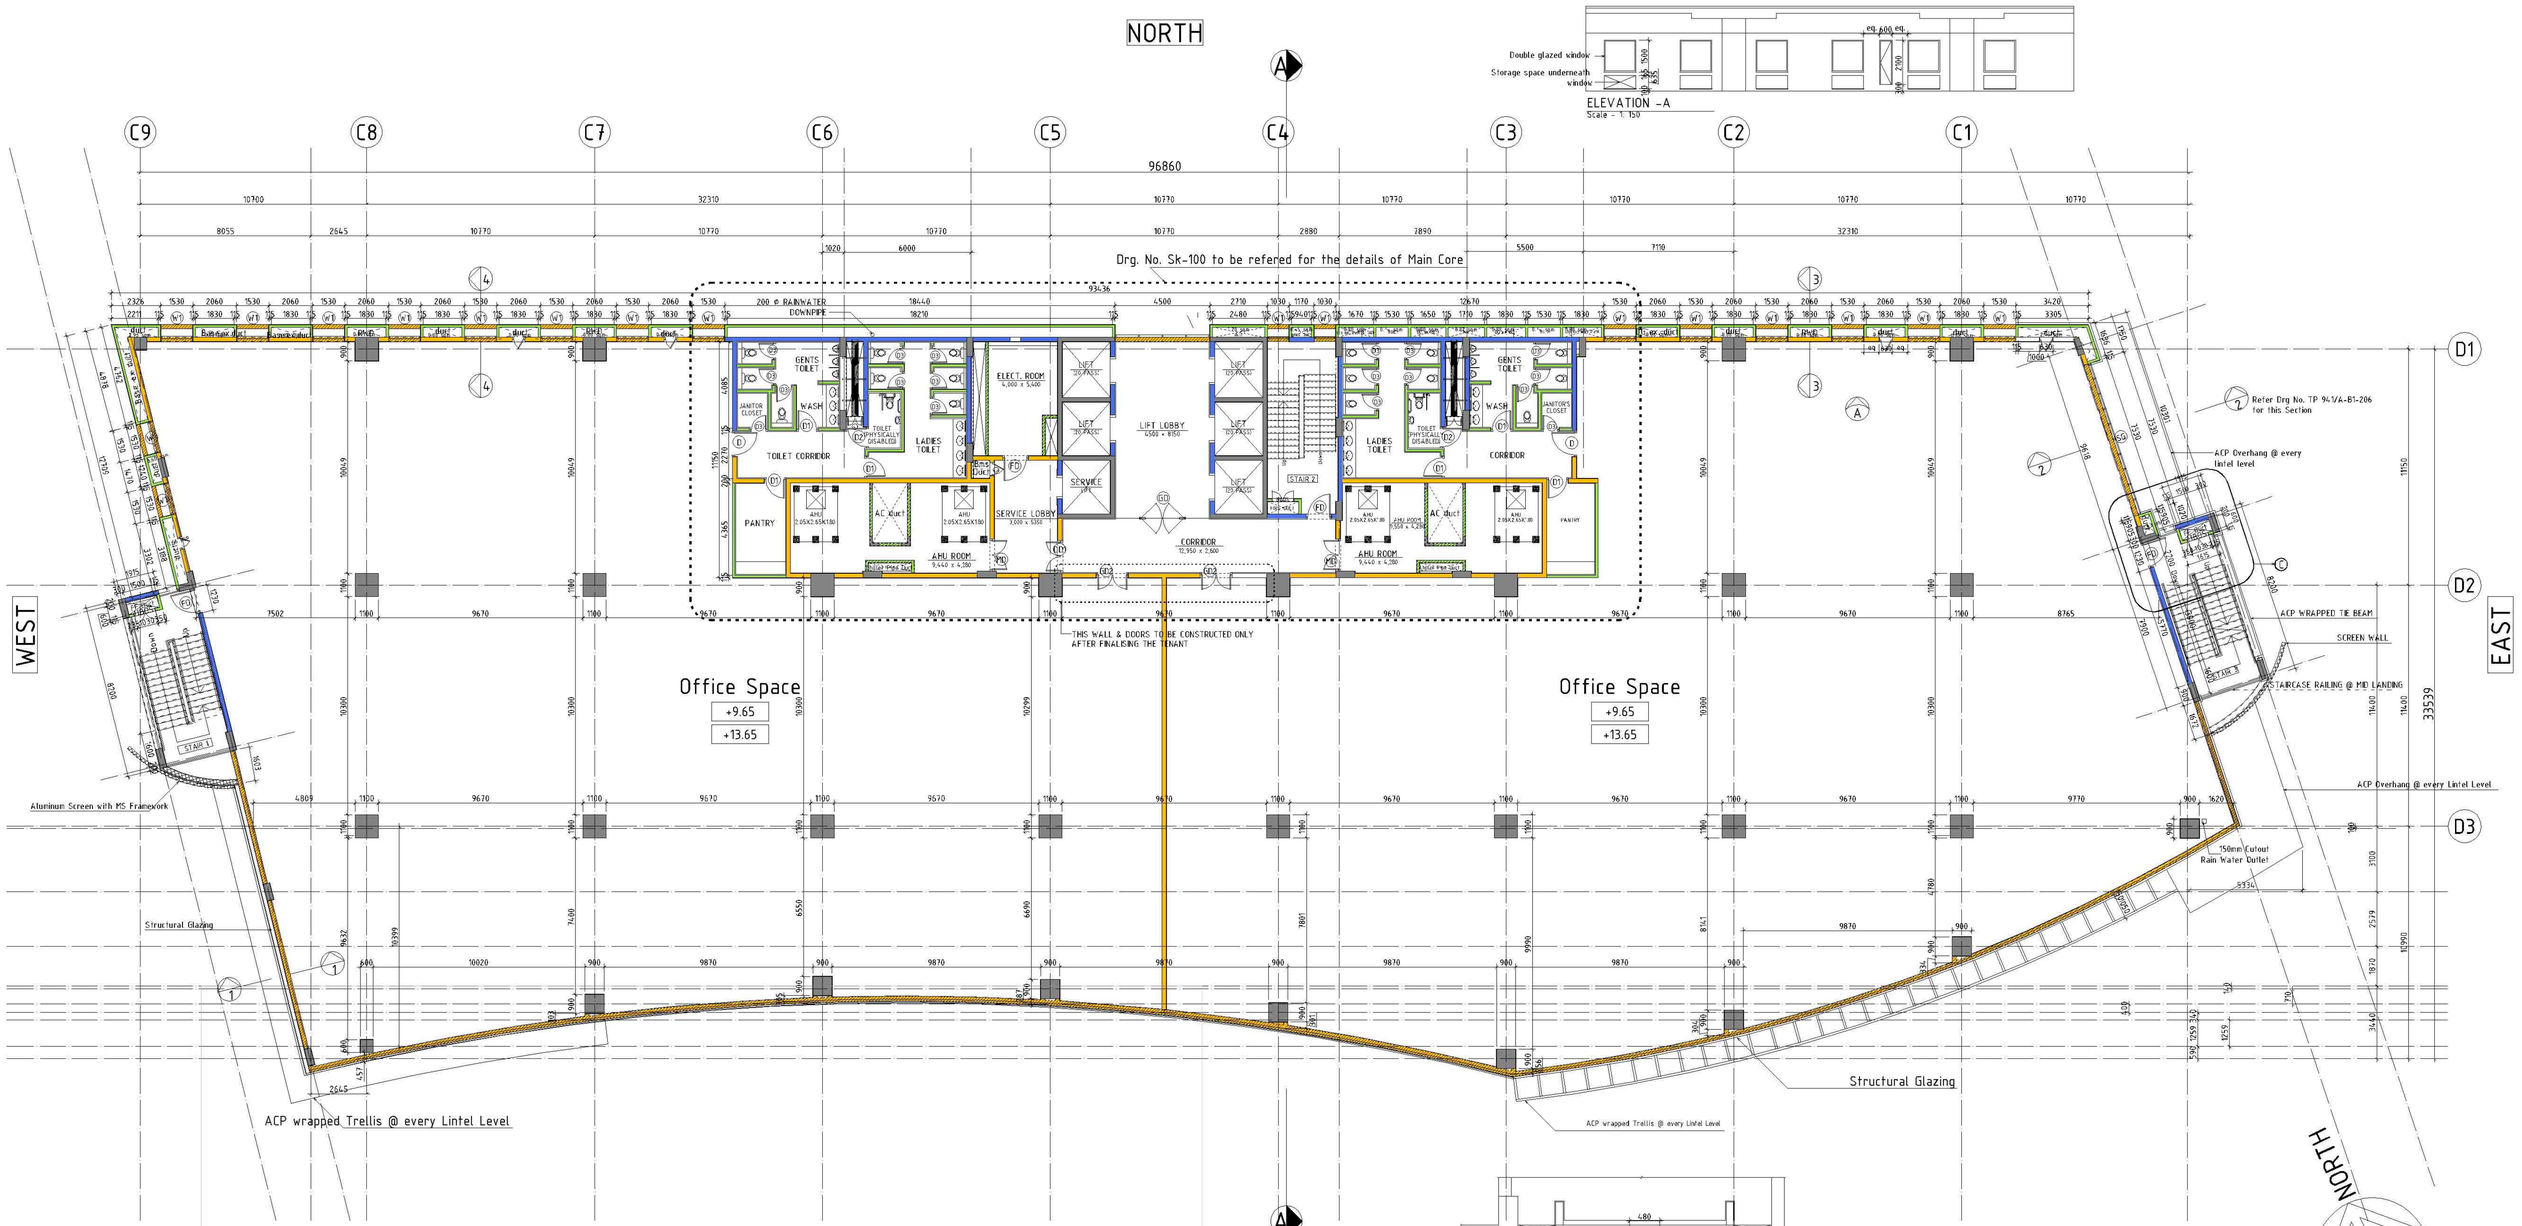

TECCI PARK

complete harmony

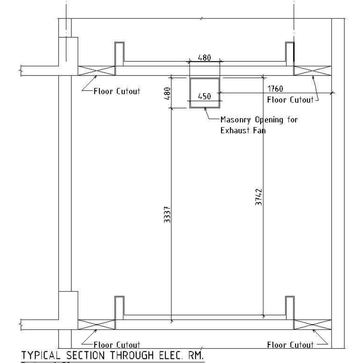

TYPICAL SECTION THROUGH ELEC. RM.
Scale - 1: 50

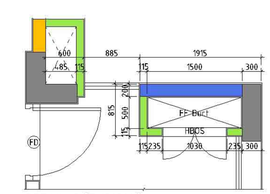

DETAIL-C [TYPICAL]
Scale - 1: 50

Note:

- 200 mm thick Solid Block Work
- 200 mm thick Hollow Block Work
- 115 thick Brick Work
- RC Column / Wall
- 200 th., 925 high Solid Block Work
- 200 th., 925 high Hollow Block Work
- 115 thick, 360 high Brick Work